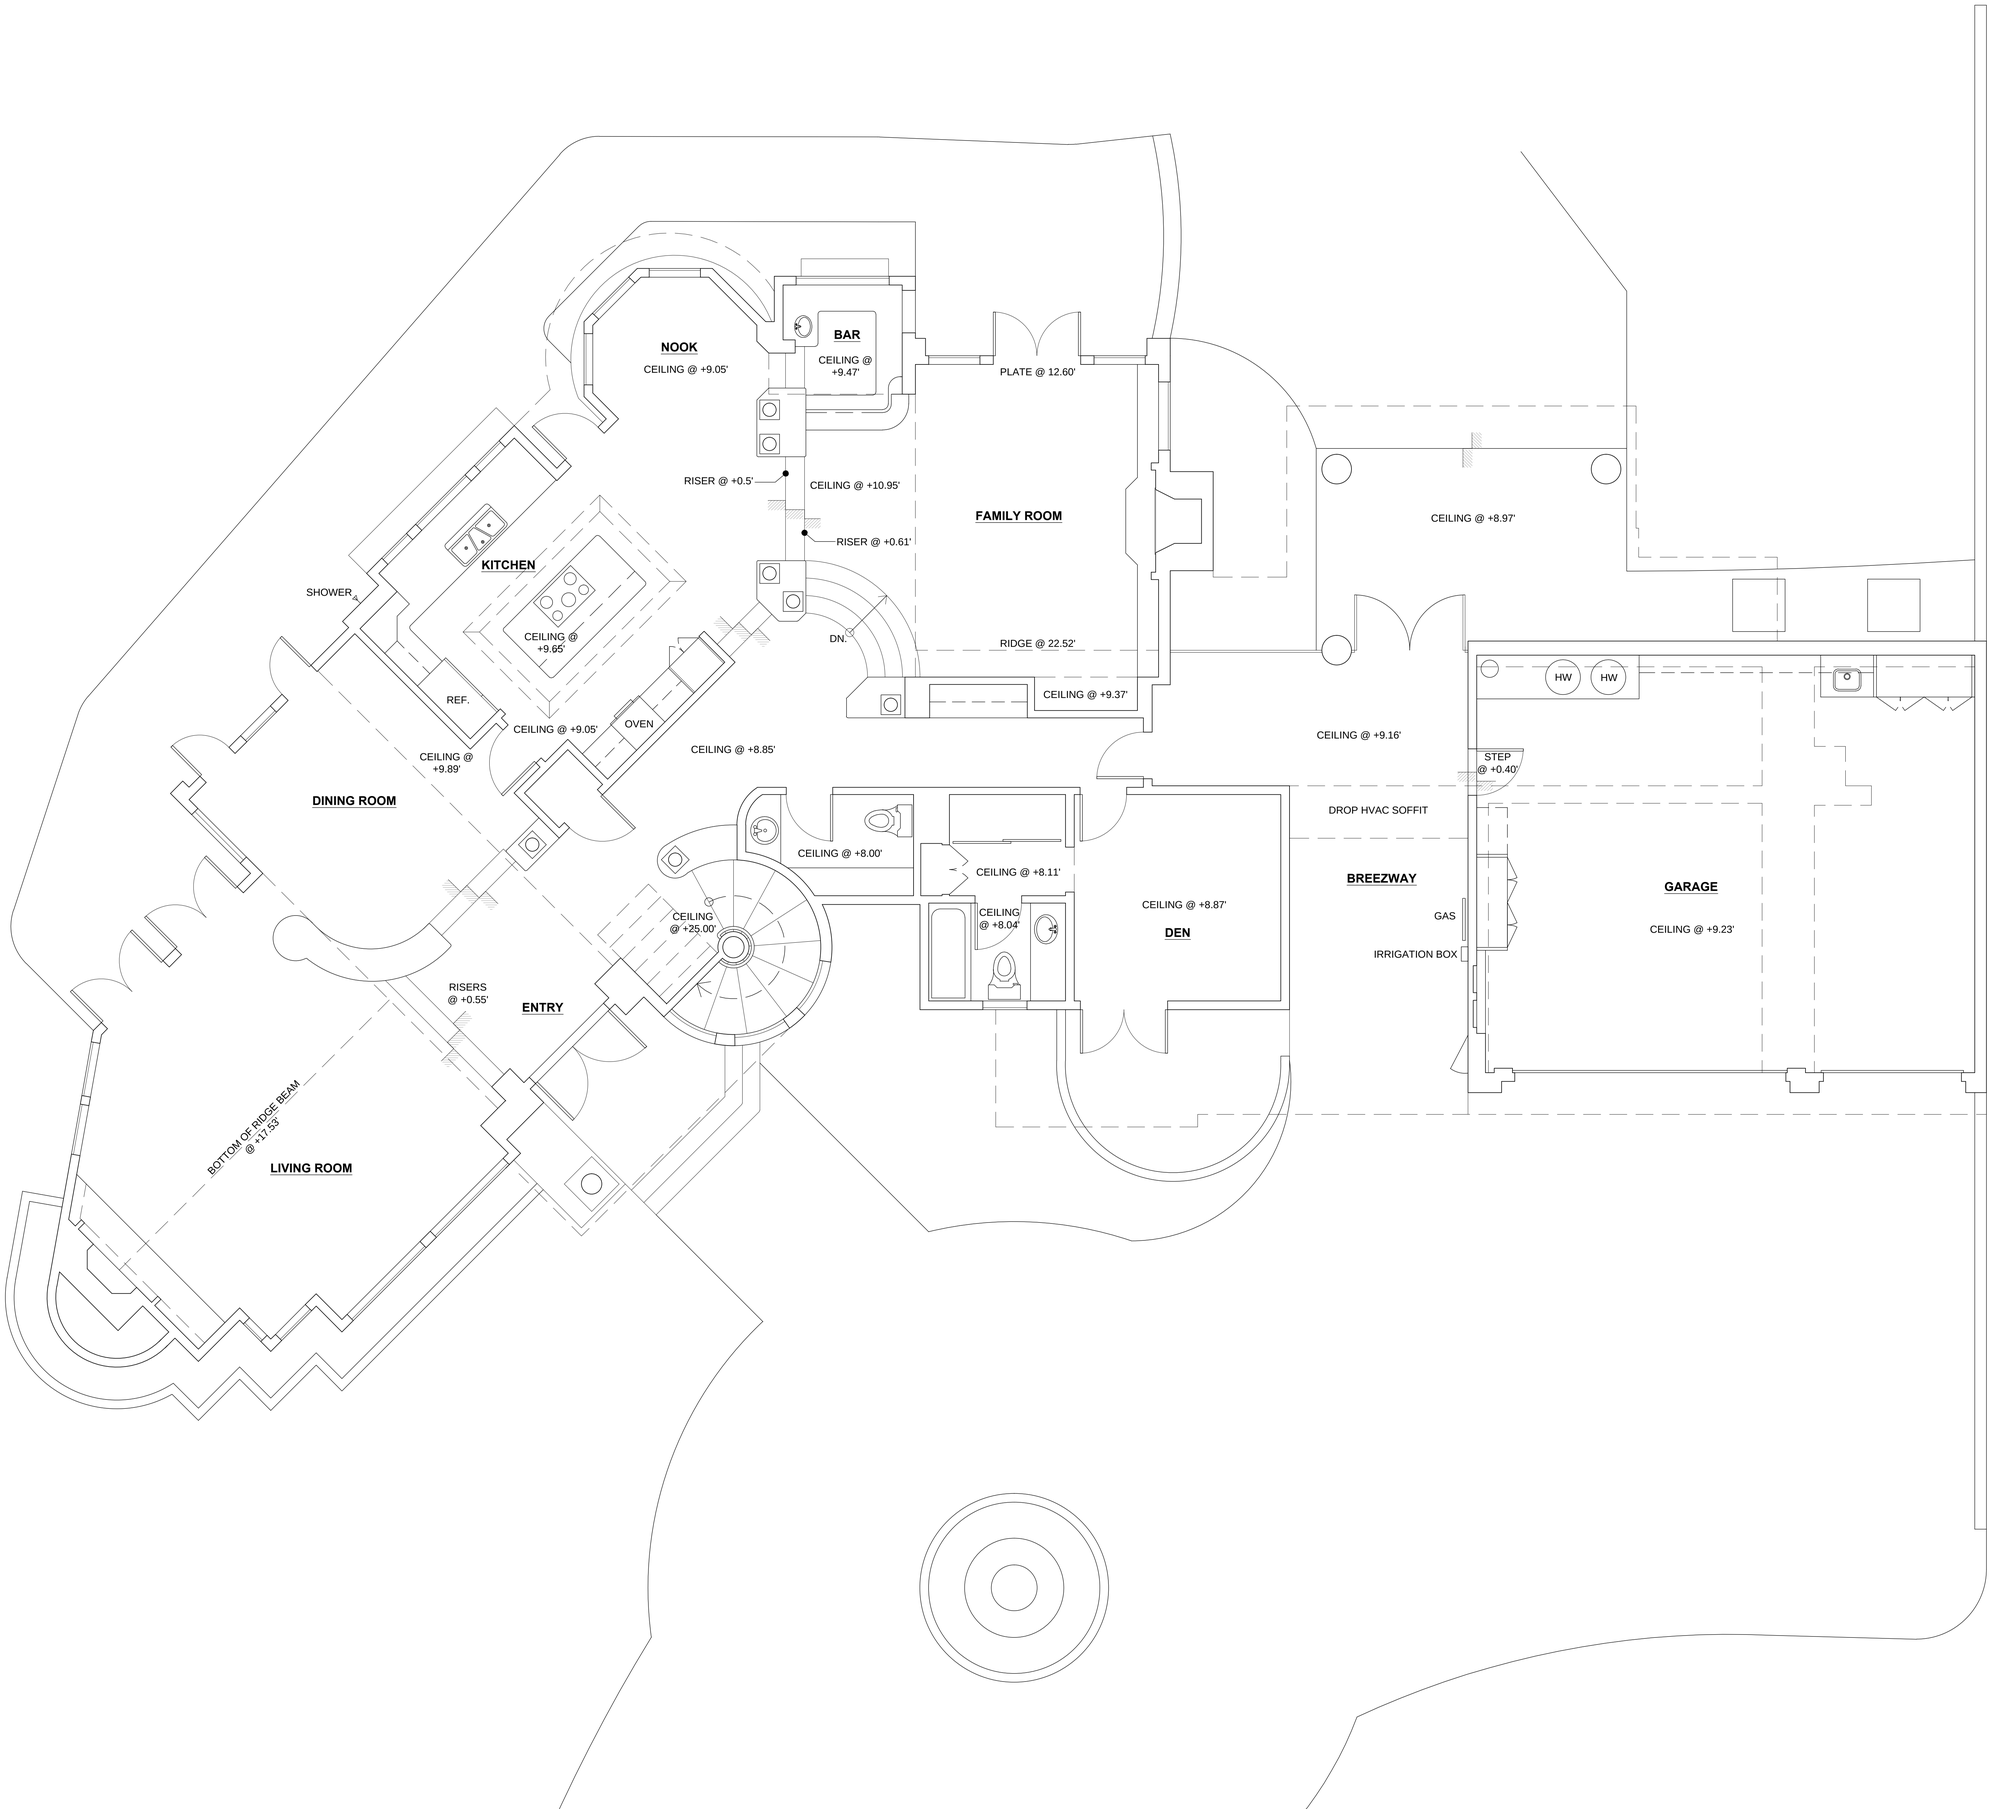
NOOK
CEILING @ +9.05'
BAR
CEILING @ +9.47'
PLATE @ 12.60'
RISER @ +0.5'
CEILING @ +10.95'
RISER @ +0.61'
FAMILY ROOM
CEILING @ +8.97'
KITCHEN
SHOWER
CEILING @ +9.65'
DN.
RIDGE @ 22.52'
CEILING @ +9.37'
REF.
CEILING @ +9.05'
OVEN
CEILING @ +8.85'
CEILING @ +9.16'
HW
HW
STEP @ +0.40'
CEILING @ +9.89'
DINING ROOM
DROP HVAC SOFFIT
CEILING @ +8.00'
CEILING @ +8.11'
BREEZWAY
GARAGE
CEILING @ +8.87'
CEILING @ +8.04'
GAS
CEILING @ +25.00'
DEN
CEILING @ +9.23'
IRRIGATION BOX
RISERS @ +0.55'
ENTRY
BOTTOM OF RIDGE BEAM @ +17.53'
LIVING ROOM